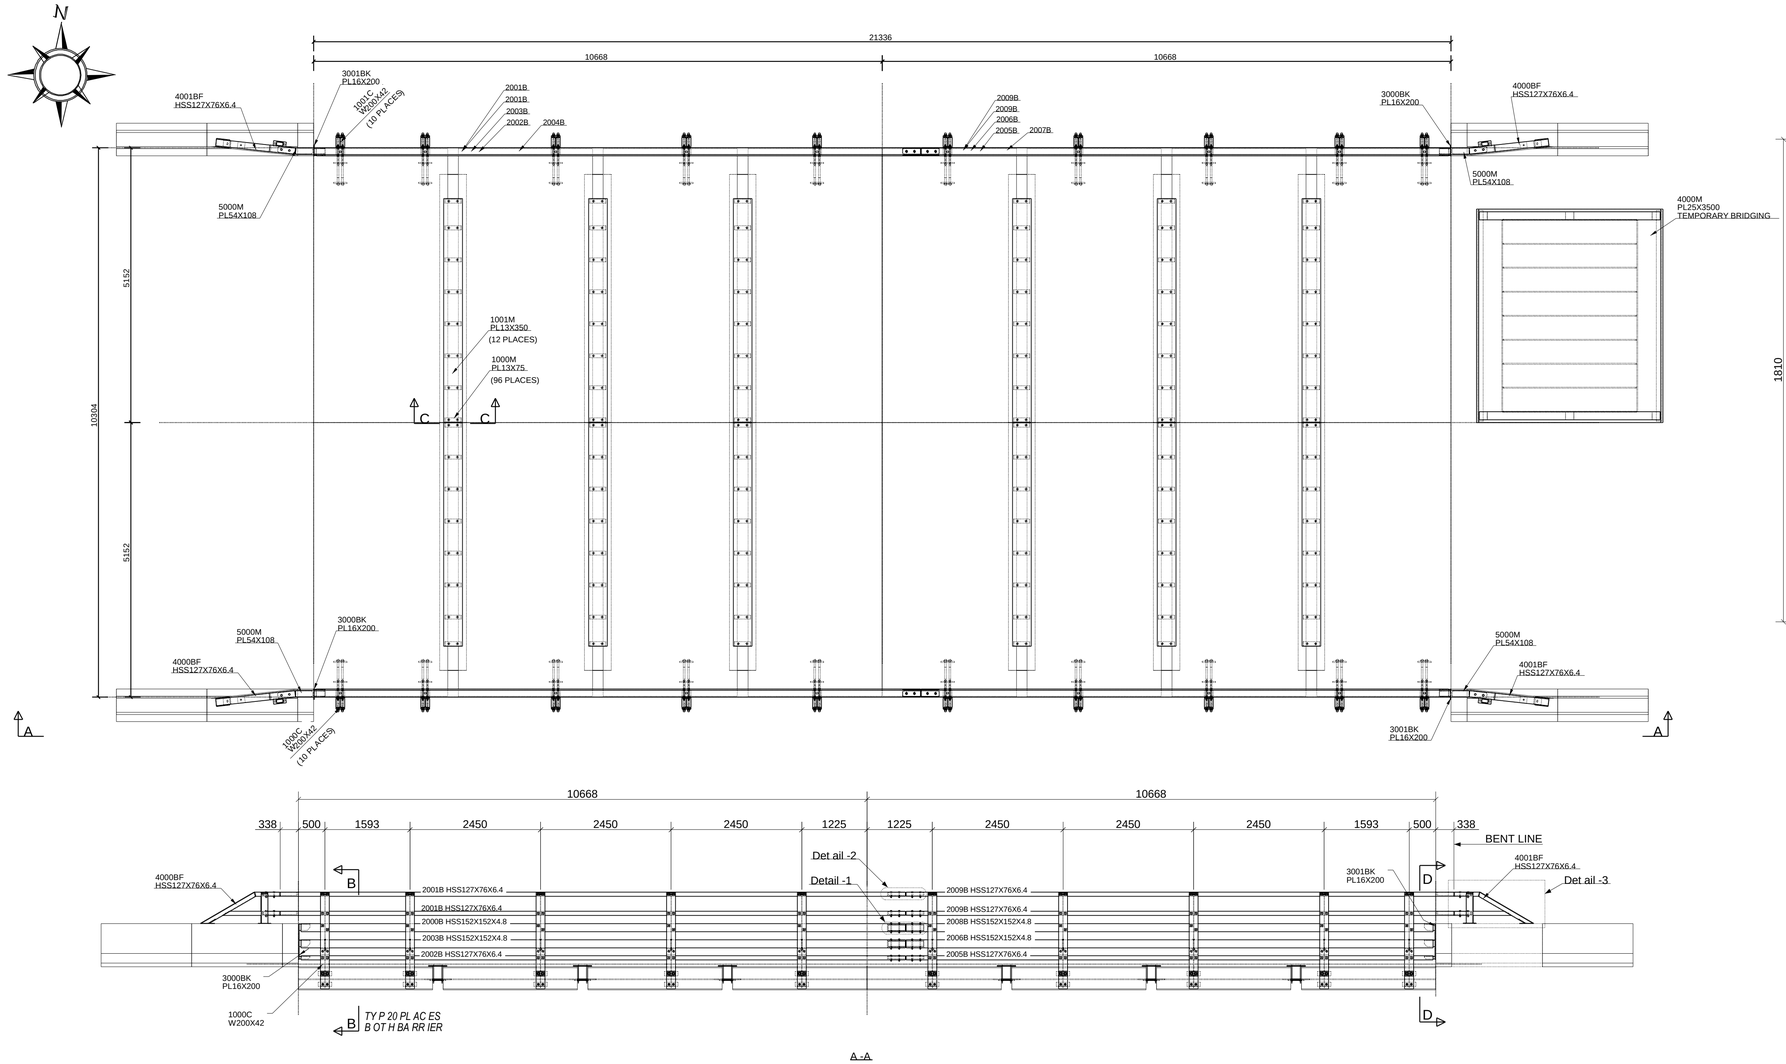

A - A

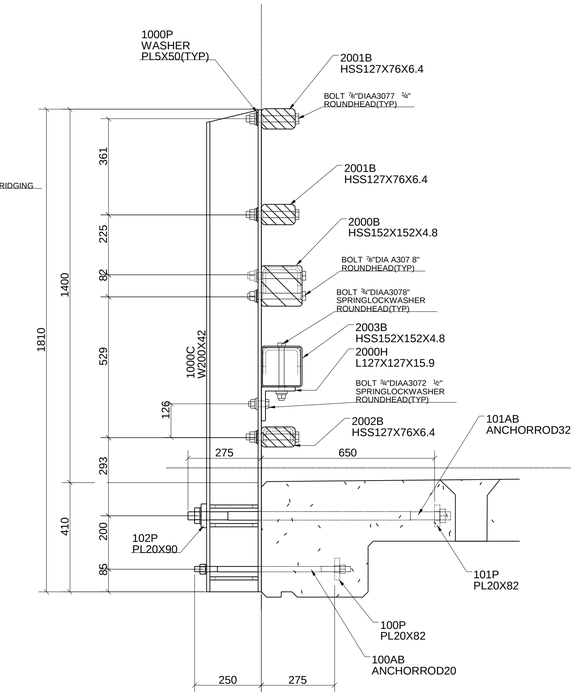

B-B

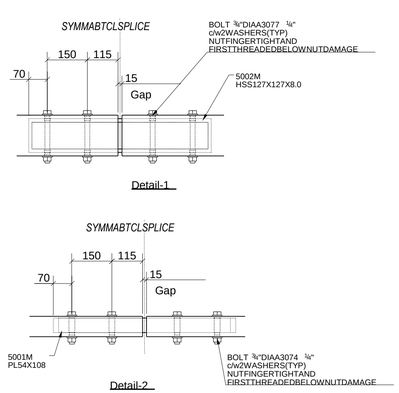

Detail-1

Detail-2

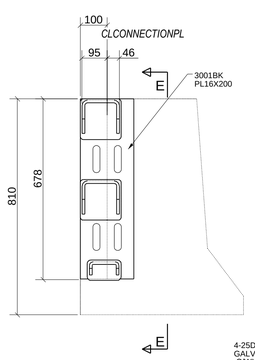

D-D

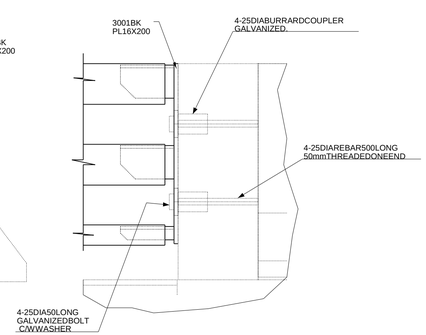

E-E

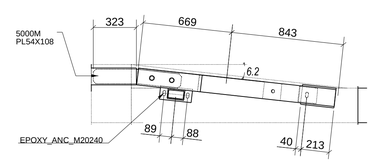

F-F

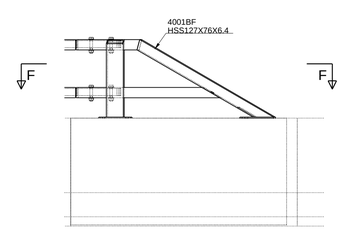

Detail-3

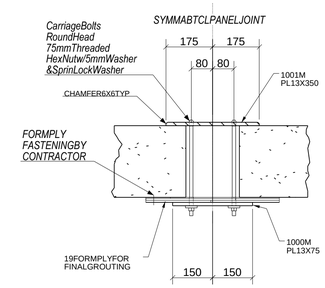

C-C

TEMPORARYPANELJOINT

DATE	NO.	DESCRI PTI ON	BY
0 8 /0 3 /2 0 1 1	A	Issu ed For Fab rication for G TS	
0 7 /2 6 /2 0 1 1	B	Issu ed F or R e-A p p roval	
0 7 /0 6 /2 0 1 1	A	Is su ed F or Ap p roval	

PROJE CT NAME
HAT ZIC PUMP BRIDGE

LO C A TI ON

C ON TR A C TOR

D ESC R IPTION
P LAN

Oracle Steel Consultants Ltd.
www.oraclesteel.com.

DRAW N BY	CHECKED BY	JO B No.
MM	EDG	J007
D ATE 04.07.2011	D ATE	D RG N o. E1002

R EV 0